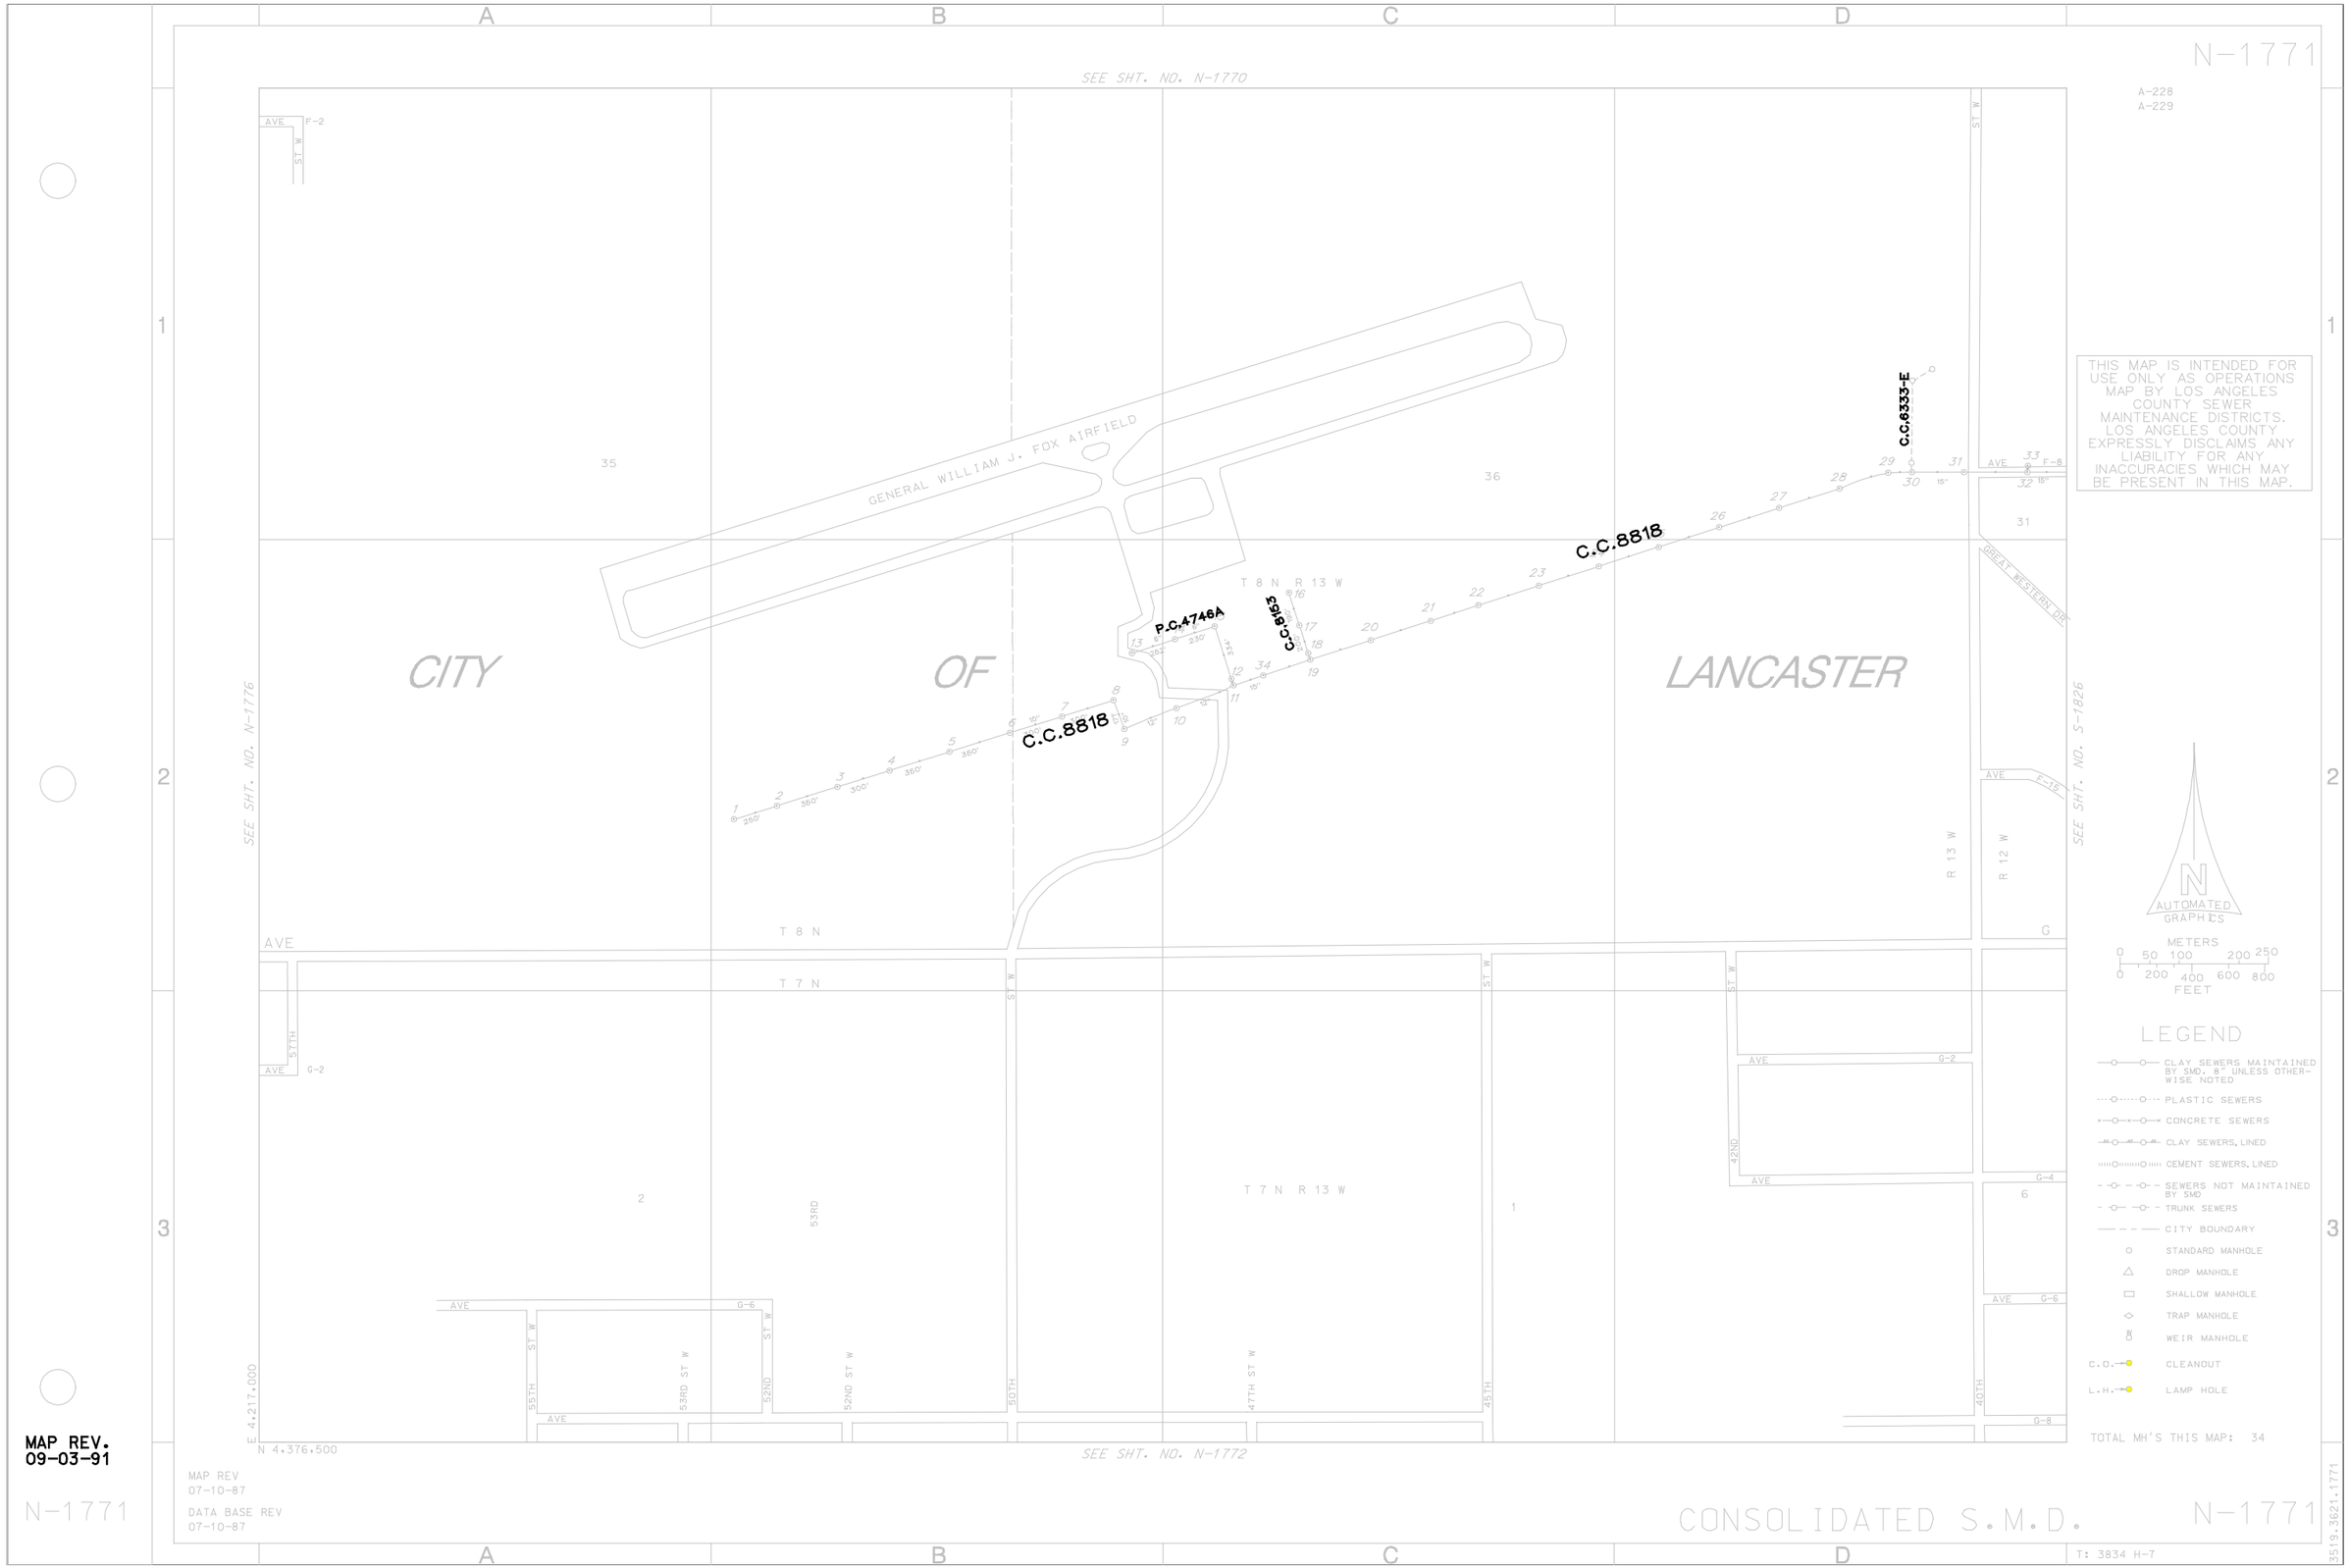
N-1771
SEE SHT. NO. N-1770
SEE SHT. NO. N-1776
SEE SHT. NO. S-1826
SEE SHT. NO. N-1772
CITY OF LANCASTER
GENERAL WILLIAM J. FOX AIRFIELD
C.C.8818
C.C.8818
C.C.8818
C.C.6333-E
P.C.4746A
C.C.6153
T 8 N R 13 W
T 8 N
T 7 N
T 7 N R 13 W
R 13 W
R 12 W
GREAT WESTERN DR
AVE
ST W
57TH
55TH
53RD ST W
52ND ST W
52ND
50TH
47TH ST W
45TH
42ND
40TH
E 4,217,000
N 4,376,500
A-228
A-229
THIS MAP IS INTENDED FOR USE ONLY AS OPERATIONS MAP BY LOS ANGELES COUNTY SEWER MAINTENANCE DISTRICTS. LOS ANGELES COUNTY EXPRESSLY DISCLAIMS ANY LIABILITY FOR ANY INACCURACIES WHICH MAY BE PRESENT IN THIS MAP.
AUTOMATED GRAPHICS
METERS
0 50 100 200 250
0 200 400 600 800
FEET
LEGEND
CLAY SEWERS MAINTAINED BY SMD. 8" UNLESS OTHERWISE NOTED
PLASTIC SEWERS
CONCRETE SEWERS
CLAY SEWERS, LINED
CEMENT SEWERS, LINED
SEWERS NOT MAINTAINED BY SMD
TRUNK SEWERS
CITY BOUNDARY
STANDARD MANHOLE
DROP MANHOLE
SHALLOW MANHOLE
TRAP MANHOLE
WEIR MANHOLE
C.O. CLEANOUT
L.H. LAMP HOLE
TOTAL MH'S THIS MAP: 34
MAP REV. 09-03-91
N-1771
MAP REV 07-10-87
DATA BASE REV 07-10-87
CONSOLIDATED S.M.D.
N-1771
T: 3834 H-7
3519.3621.1771