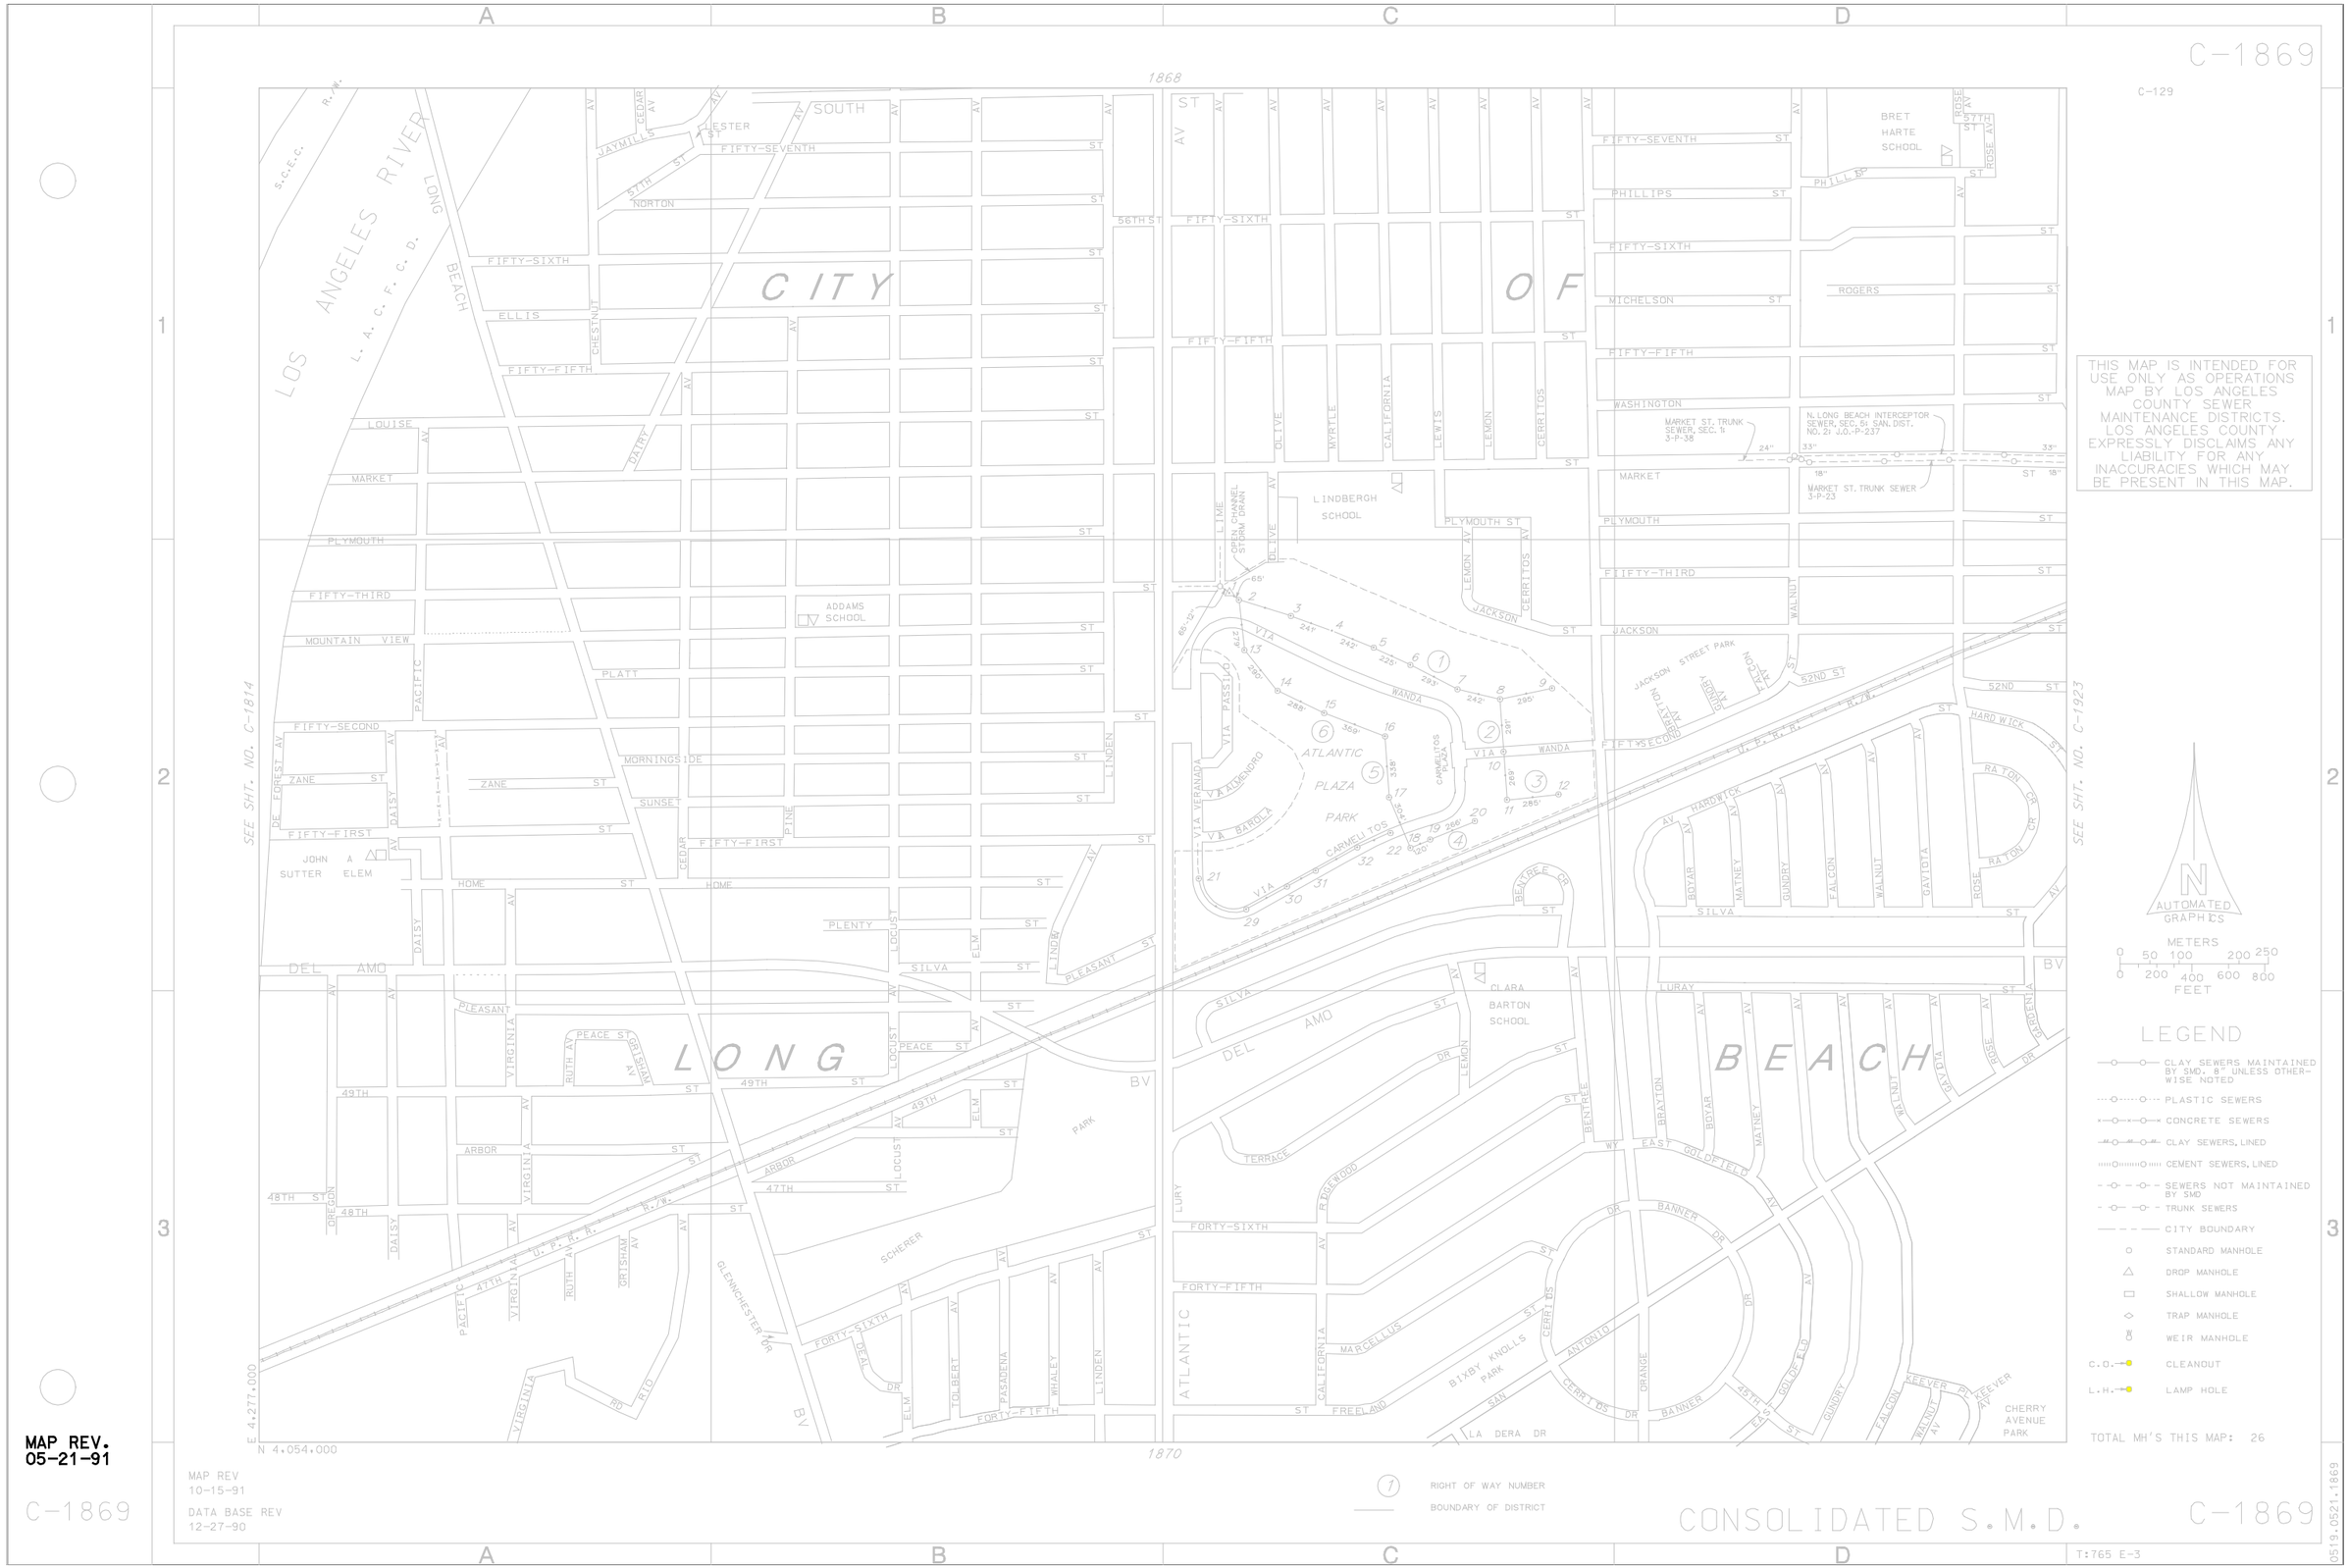
C-1869
C-129
1868
1870
LOS ANGELES RIVER
L. A. C. F. C. D.
S.C.E.C. R/W.
LONG BEACH
CITY OF LONG BEACH
SOUTH ST
FIFTY-SEVENTH
FIFTY-SIXTH
FIFTY-FIFTH
FIFTY-THIRD
FIFTY-SECOND
FIFTY-FIRST
FORTY-SIXTH
FORTY-FIFTH
ELLIS
LOUISE
MARKET
PLYMOUTH
MOUNTAIN VIEW
PLATT
MORNINGSIDE
SUNSET
HOME
PLENTY
SILVA
PLEASANT
PEACE ST
49TH
ARBOR
47TH
48TH
DEL AMO
ADDAMS SCHOOL
JOHN A SUTTER ELEM
LINDBERGH SCHOOL
BRET HARTE SCHOOL
CLARA BARTON SCHOOL
ATLANTIC PLAZA PARK
JACKSON STREET PARK
BIXBY KNOLLS PARK
CHERRY AVENUE PARK
SCHERER PARK
OPEN CHANNEL STORM DRAIN
MARKET ST. TRUNK SEWER, SEC. 1: 3-P-38
N. LONG BEACH INTERCEPTOR SEWER, SEC. 5: SAN. DIST. NO. 2: J.O.-P-237
MARKET ST. TRUNK SEWER 3-P-23
SEE SHT. NO. C-1814
SEE SHT. NO. C-1923
E 4,277,000
N 4,054,000
THIS MAP IS INTENDED FOR USE ONLY AS OPERATIONS MAP BY LOS ANGELES COUNTY SEWER MAINTENANCE DISTRICTS. LOS ANGELES COUNTY EXPRESSLY DISCLAIMS ANY LIABILITY FOR ANY INACCURACIES WHICH MAY BE PRESENT IN THIS MAP.
AUTOMATED GRAPHICS
METERS
0 50 100 200 250
0 200 400 600 800
FEET
LEGEND
CLAY SEWERS MAINTAINED BY SMD. 8" UNLESS OTHERWISE NOTED
PLASTIC SEWERS
CONCRETE SEWERS
CLAY SEWERS, LINED
CEMENT SEWERS, LINED
SEWERS NOT MAINTAINED BY SMD
TRUNK SEWERS
CITY BOUNDARY
STANDARD MANHOLE
DROP MANHOLE
SHALLOW MANHOLE
TRAP MANHOLE
WEIR MANHOLE
C.O. CLEANOUT
L.H. LAMP HOLE
TOTAL MH'S THIS MAP: 26
RIGHT OF WAY NUMBER
BOUNDARY OF DISTRICT
MAP REV. 05-21-91
MAP REV 10-15-91
DATA BASE REV 12-27-90
C-1869
CONSOLIDATED S.M.D.
C-1869
T:765 E-3
0519.0521.1869